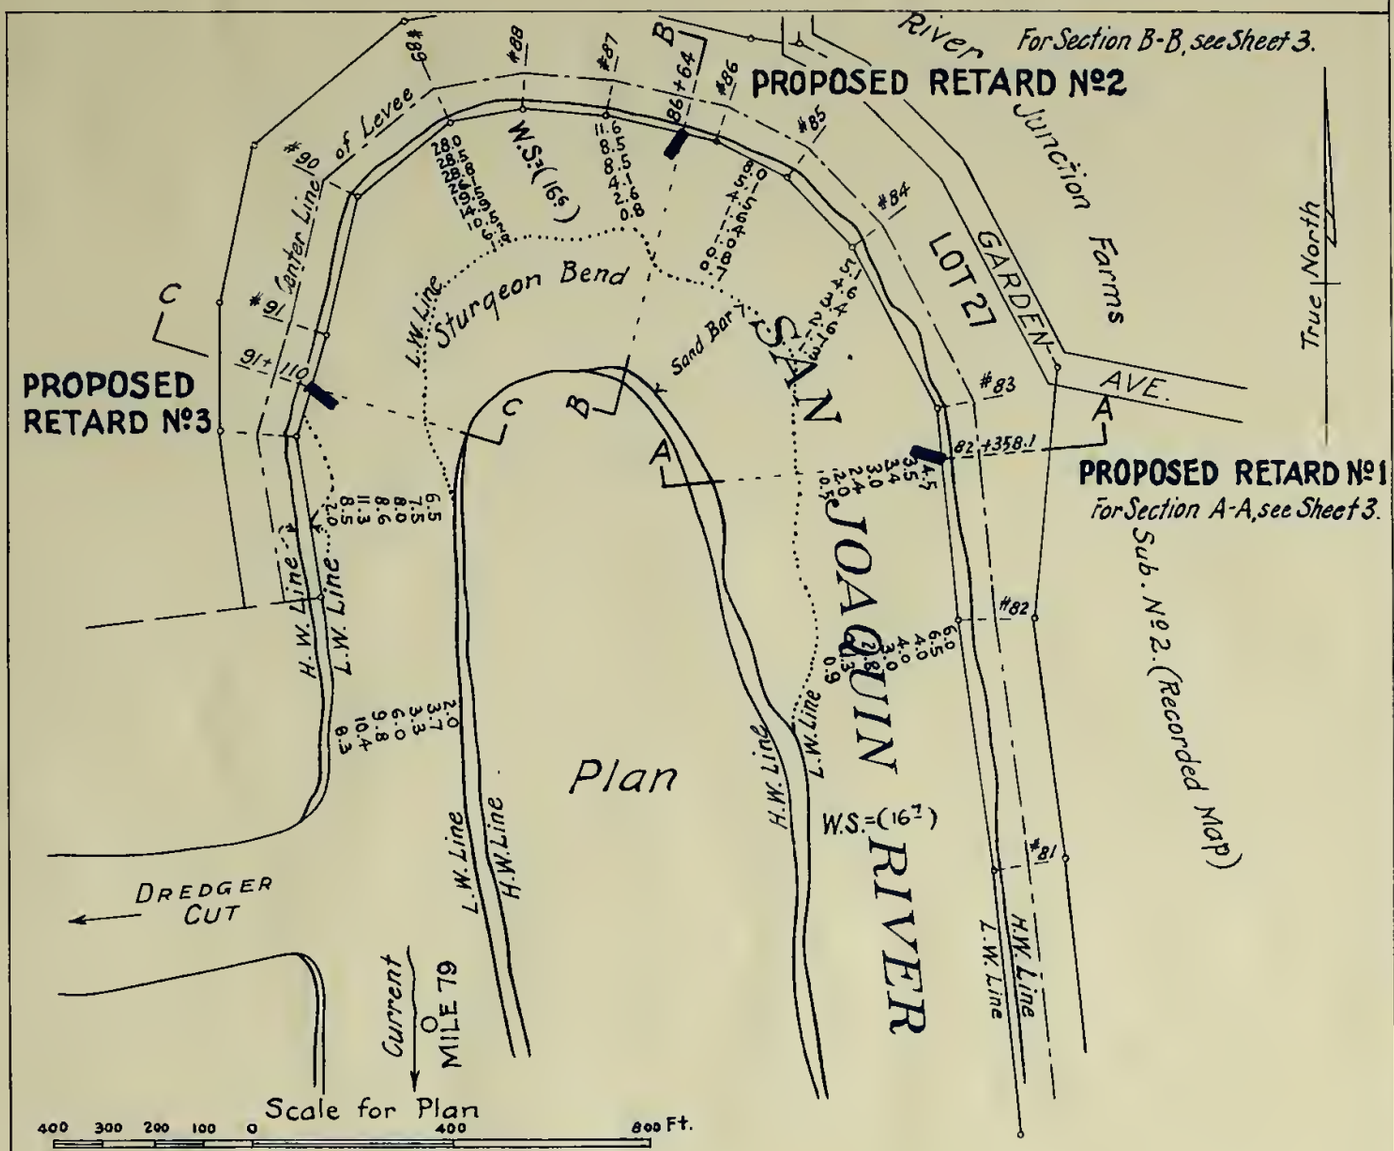

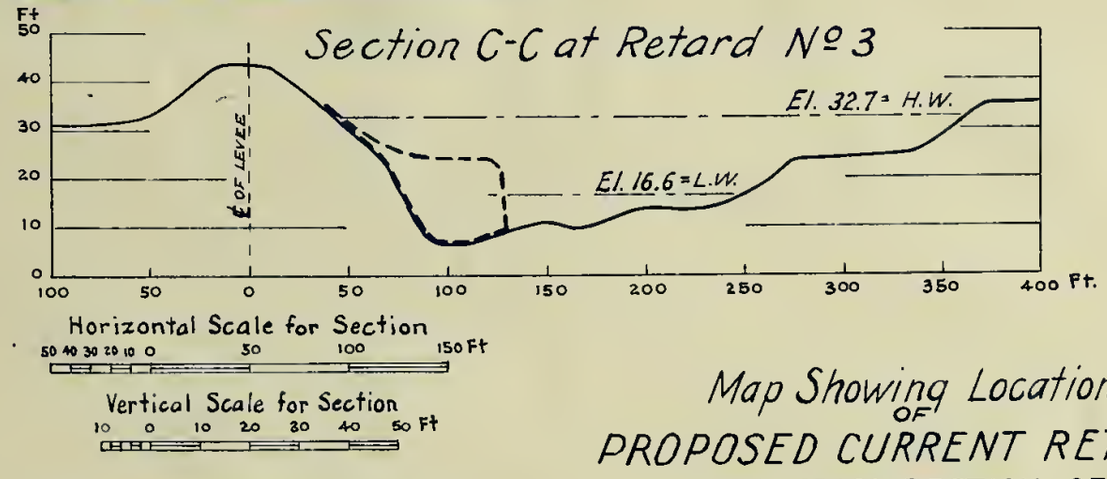

Horizontal Scale for Section
50 40 30 20 10 0 50 100 150 Ft

Vertical Scale for Section
10 0 10 20 30 40 50 Ft

To accompany Application of
Harmon S. Bonte, Engineer for
Reclamation District Nº2064
Dated Mar. 5, 1926.

U.S.E.D. datum.

Map Showing Location OF PROPOSED CURRENT RETARDS AND CROSS SECTION OF SAN JOAQUIN RIVER

Near San Joaquin City, Calif.

Harmon S. Bonte, ENGR.

Sheet 2 of 8 Sheets

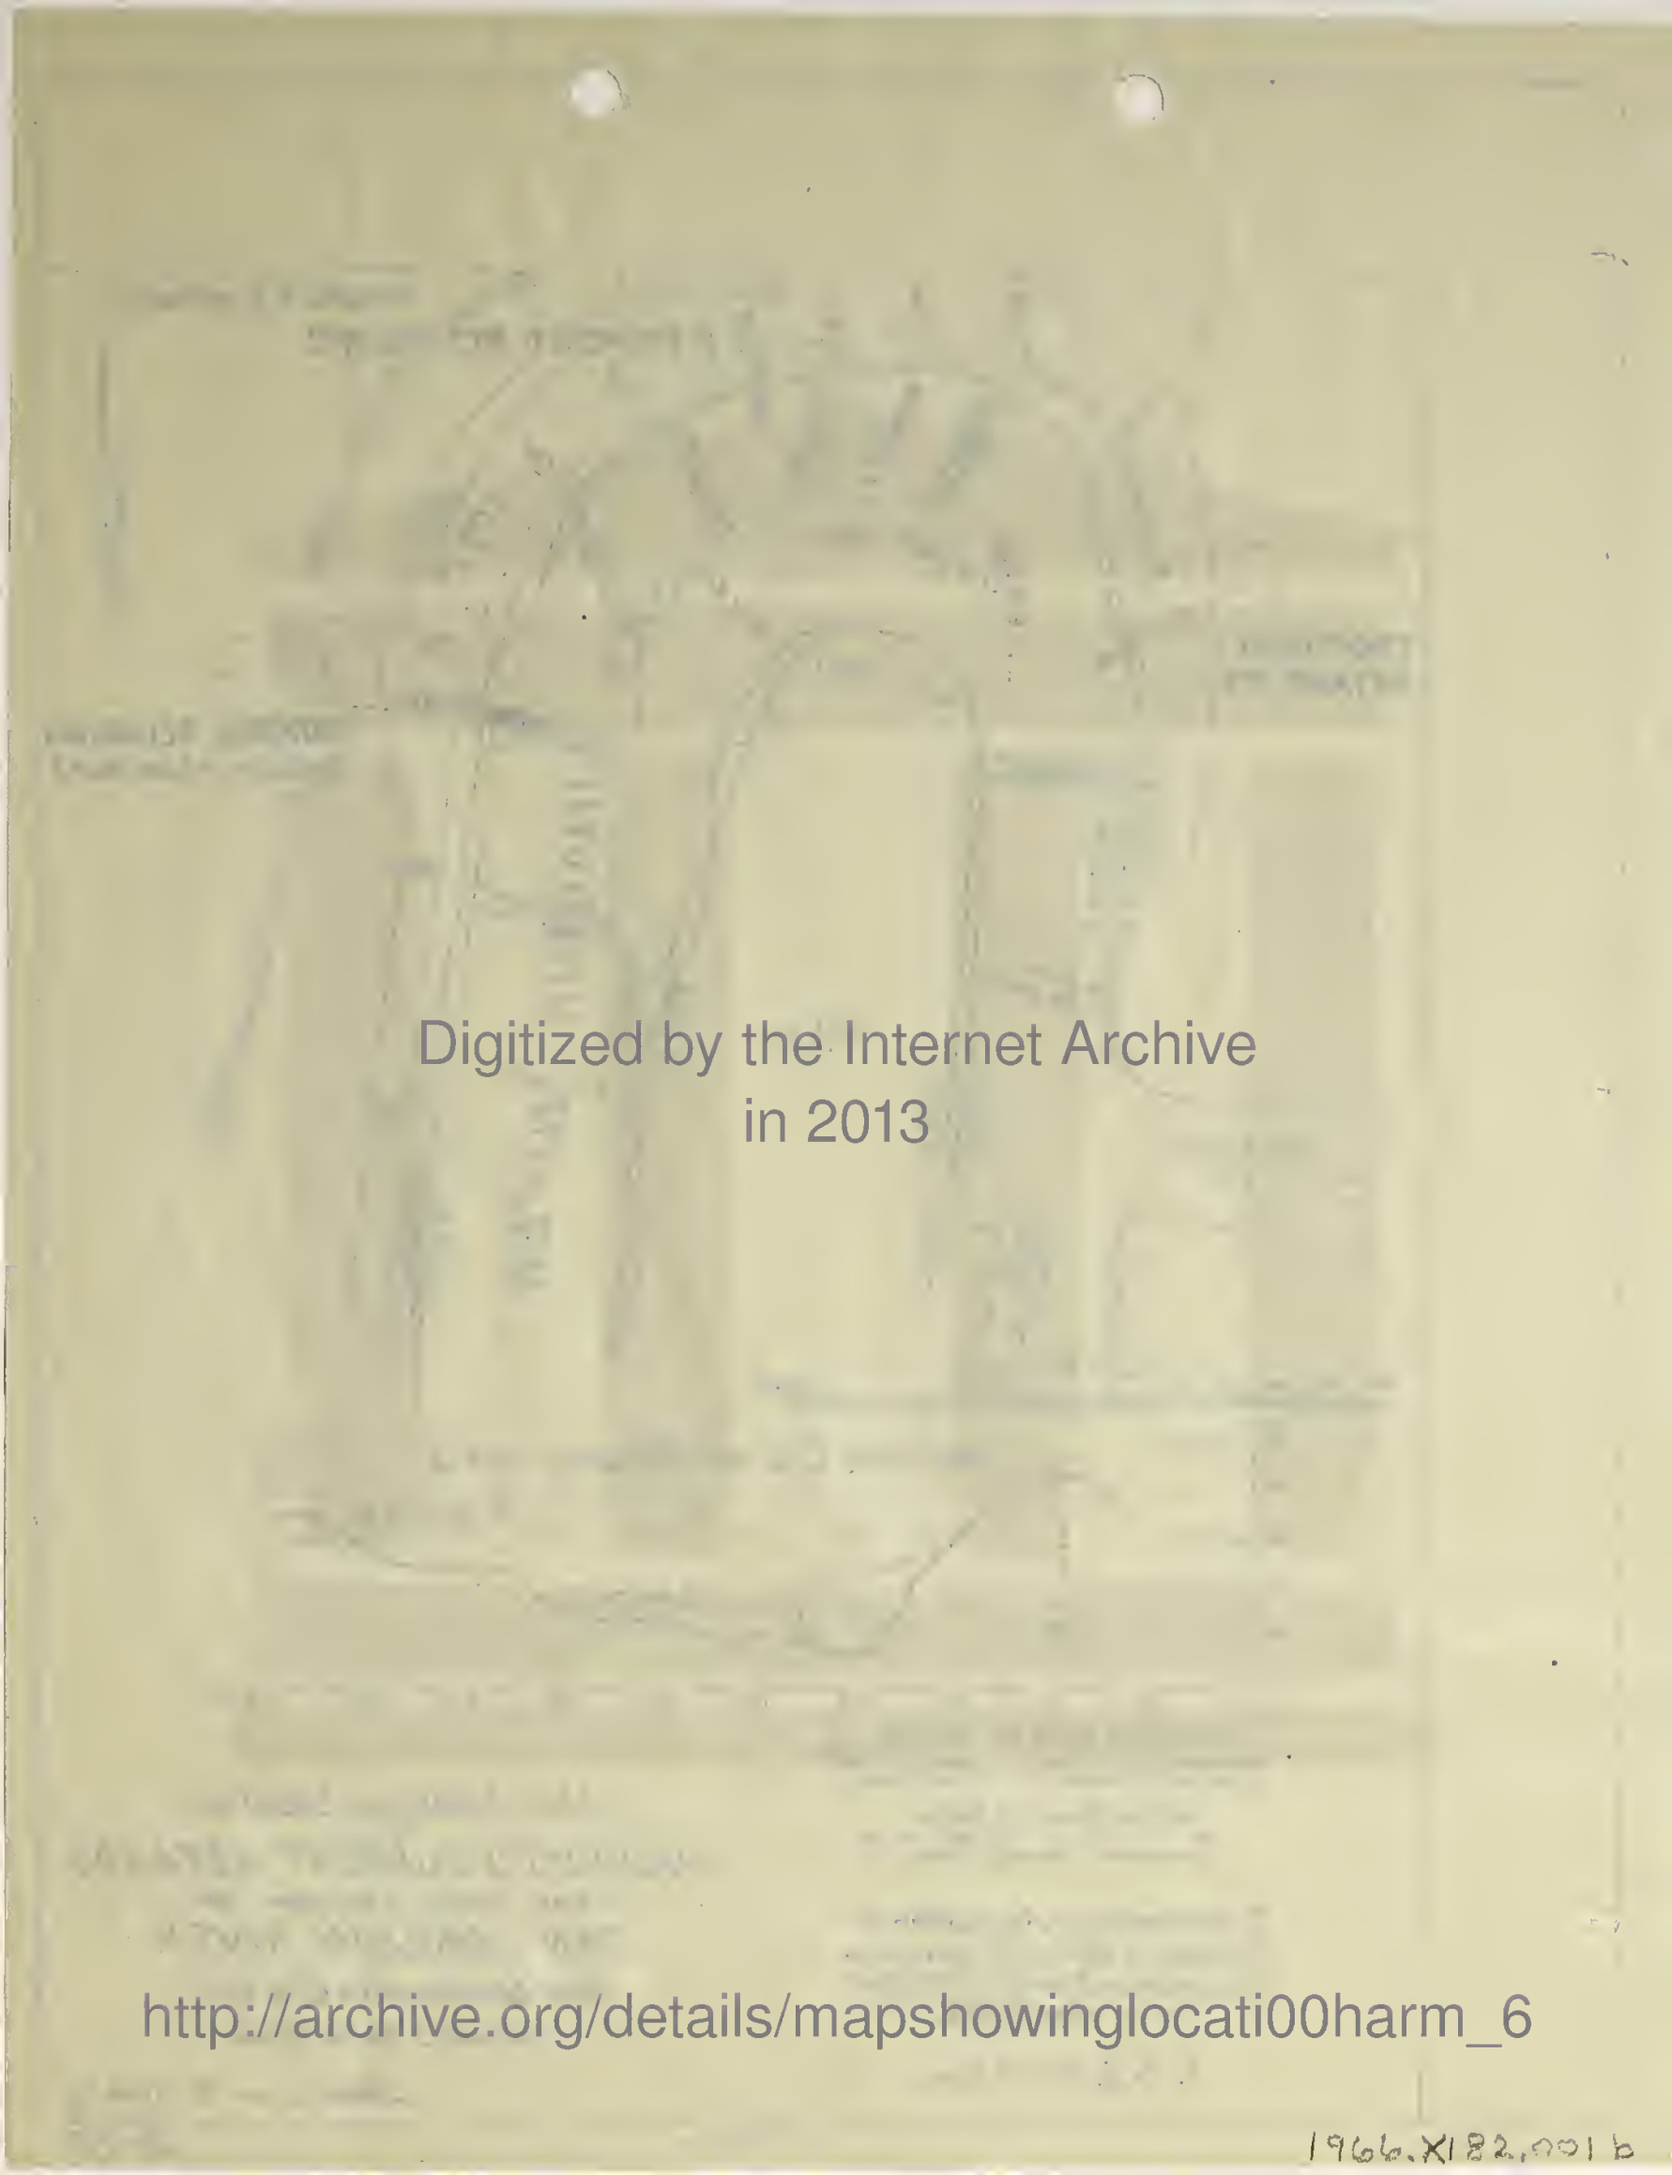

Digitized by the Internet Archive
in 2013

http://archive.org/details/mapshowinglocati00harm_6

1966.X182.001b